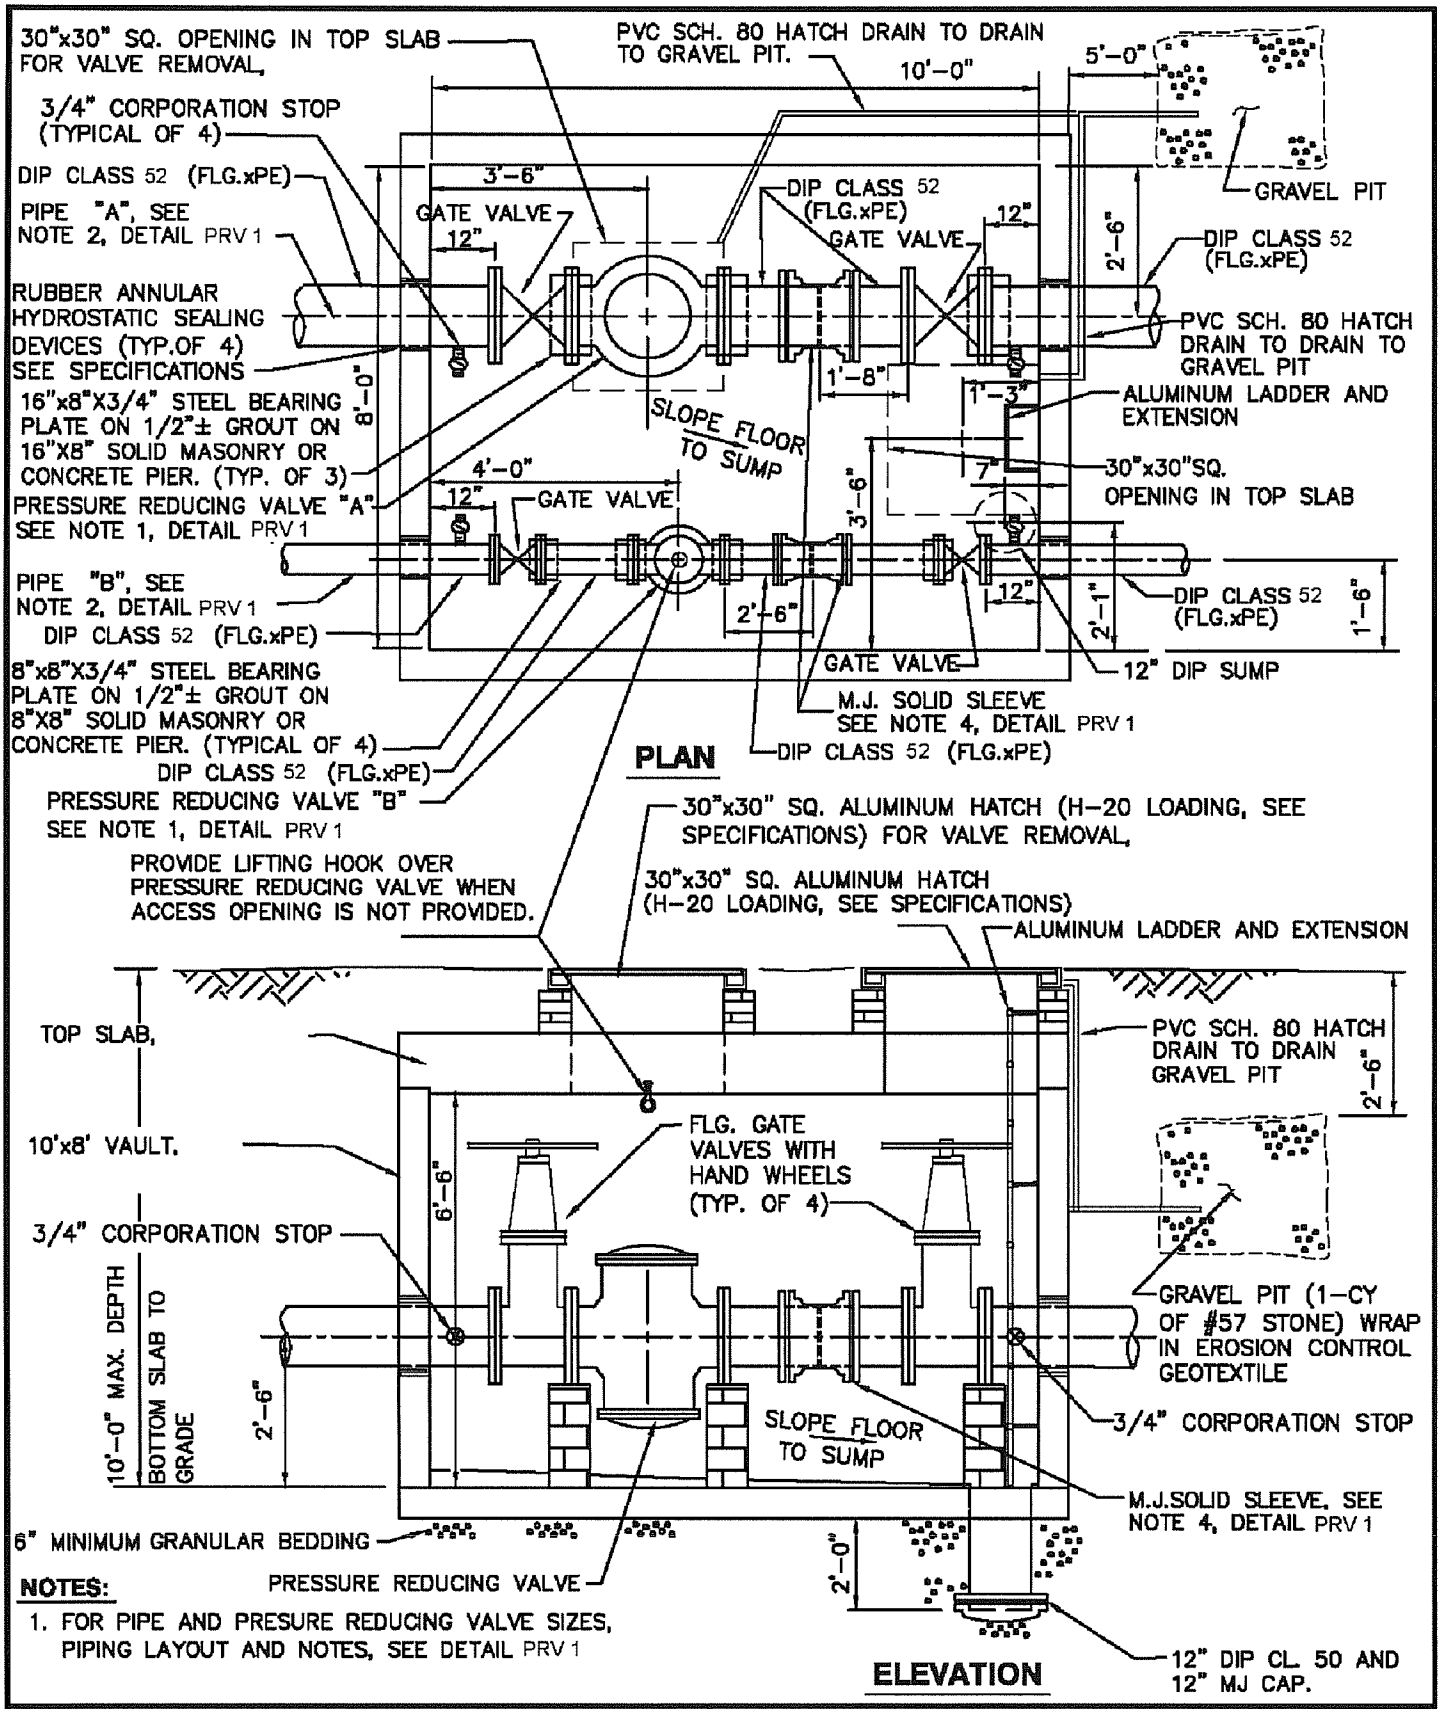

NOTES:

1. FOR PIPE AND PRESURE REDUCING VALVE SIZES, PIPING LAYOUT AND NOTES, SEE DETAIL PRV 1

WASHINGTON TOWNSHIP MUNICIPAL AUTHORITY	STANDARD DETAIL **PRESSURE REDUCING VALVE VAULT TYPE "1" LAYOUT**	PRV 2